250500 250850 251200 251550 251900 252250 252600 252950 253300

7649350 7649000 7648650 7648300 7647950 7647600

LEGEND

LAND USE PLANNING:

APPROX. POSITION OF BUILDING- constructed since date of photography

BUILDING BEYOND ECONOMIC REPAIR

UNDEFINED LOT - Developer to provide details of dimensions and services to Land Use Planning.

LAND EXCLUDED FROM DEVELOPMENT

GENERAL EXCLUSION/BUFFERS

UTILITY SERVICES

ELECTRICITY

LOW VOLTAGE

HIGH VOLTAGE

WATER RETICULATION

WATER MAIN

WATER RISING MAIN

SEWERAGE

SEWER MAIN

SEWER RISING MAIN

UNCONFIRMED SERVICE LOCATIONS

WATER MAIN

WATER RISING MAIN

SEWER MAIN

SEWER RISING MAIN

MANHOLES, SEPTIC TANKS, WATER METERS and other similar shaped objects captured from aerial surveys (locations confirmed from aerial survey)

NOTE: Not all constructed underground service locations have been recorded or accurately represented on this map. For Telstra services phone 1100 (free call) Dial before you dig.

CORRECTIONS & UPDATES:

Dept of Planning and Infrastructure
Strategic Planning
GPO Box 1680. DARWIN NT 0801
TEL: (08) 8999 1300, FAX: (08) 8999 7452
email: planning@nt.gov.au

UTILITY SERVICES:
Remote Operations Planning Branch
Power and Water Corporation
TEL: (08) 8924 5094, FAX: (08) 8924 5360

SURVEY CONTROL:

All Poles/Posts depicted on this plan are suitable for use as LOCAL SURVEY CONTROL. Their ground location is expected to within 0.5 metres of their mapped location.

For information on CRMs(Coordinated Reference Marks) Please contact:
Surveyor-Generals Office
Land Information Division
Dept of Planning & Infrastructure
3rd Floor NAB Building, Smith St.
Ph: (08) 89 955360
Fax: (08) 89 955365

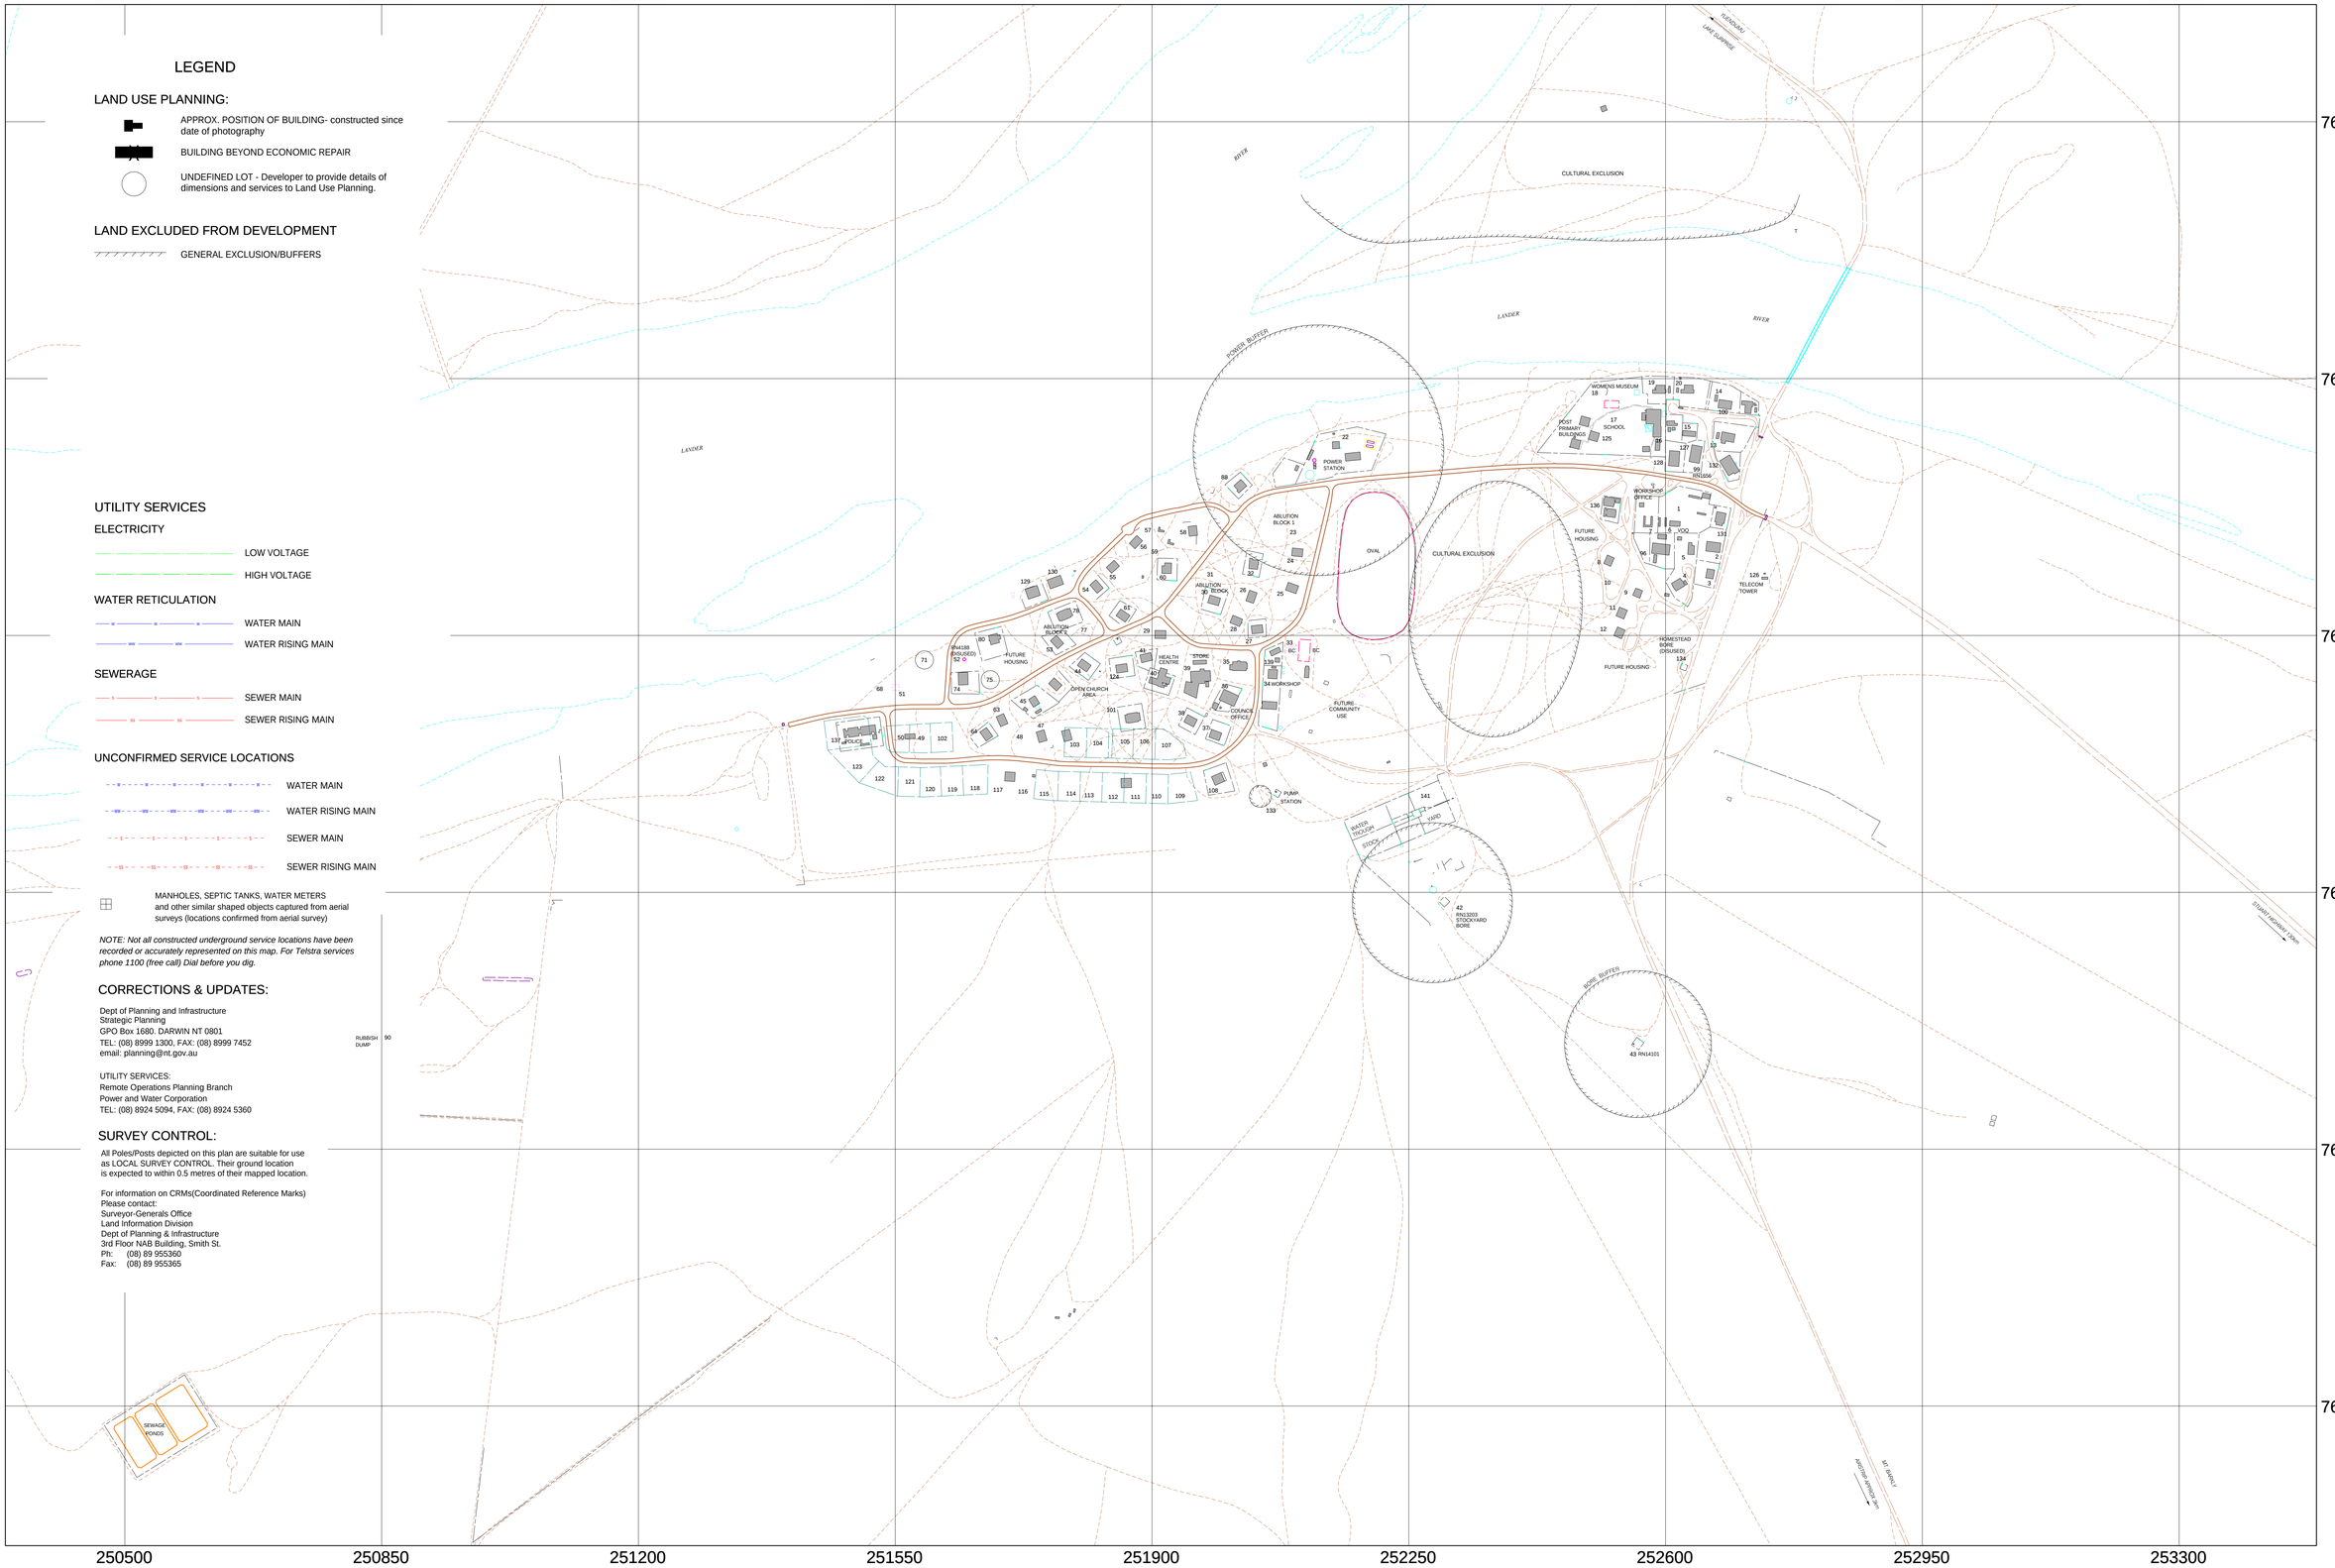

Northern Territory Government

PRODUCED BY
DEPARTMENT OF PLANNING & INFRASTRUCTURE

© NORTHERN TERRITORY OF AUSTRALIA

HORIZONTAL DATUM : GDA94 (ZONE 53)
VERTICAL DATUM : AUSTRALIAN HEIGHT DATUM (metres)

SCALE 1:3500

70 0 70 140 210 280
Metres

N

GDA

REFERENCE INFORMATION

DEPARTMENT OF LANDS & PLANNING
Topographic Data - 2010 Mapping Program
Photography: 15cm Digital Imagery
Film No: 2010159
Photo Date: 09 May, 2010
Mapping Completed: August, 2010
Horiz Acc: +/- 0.3m
Vert Acc: +/- 0.3m

POWER AND WATER AUTHORITY :
WATER RETICULATION:
ELECTRICAL

AMENDMENTS

No.	Date	Description	Authorized
1	OCT '10	NEW TOPOGRAPHIC MAPPING INCORPORATED FROM May 2010 PHOTOGRAPHY	DPL

PLAN LAST UPDATED BY OFA ON 26/03/2010

CENTRAL DESERT SHIRE COUNCIL

The Serviced Land Availability Program (SLAP) map system contains planning, engineering and topographical information.
This map, called the SLAP map, contains information used for land use planning purposes.

SLAP MAP

WILLOWRA

(WILLOWRA STATION)

186